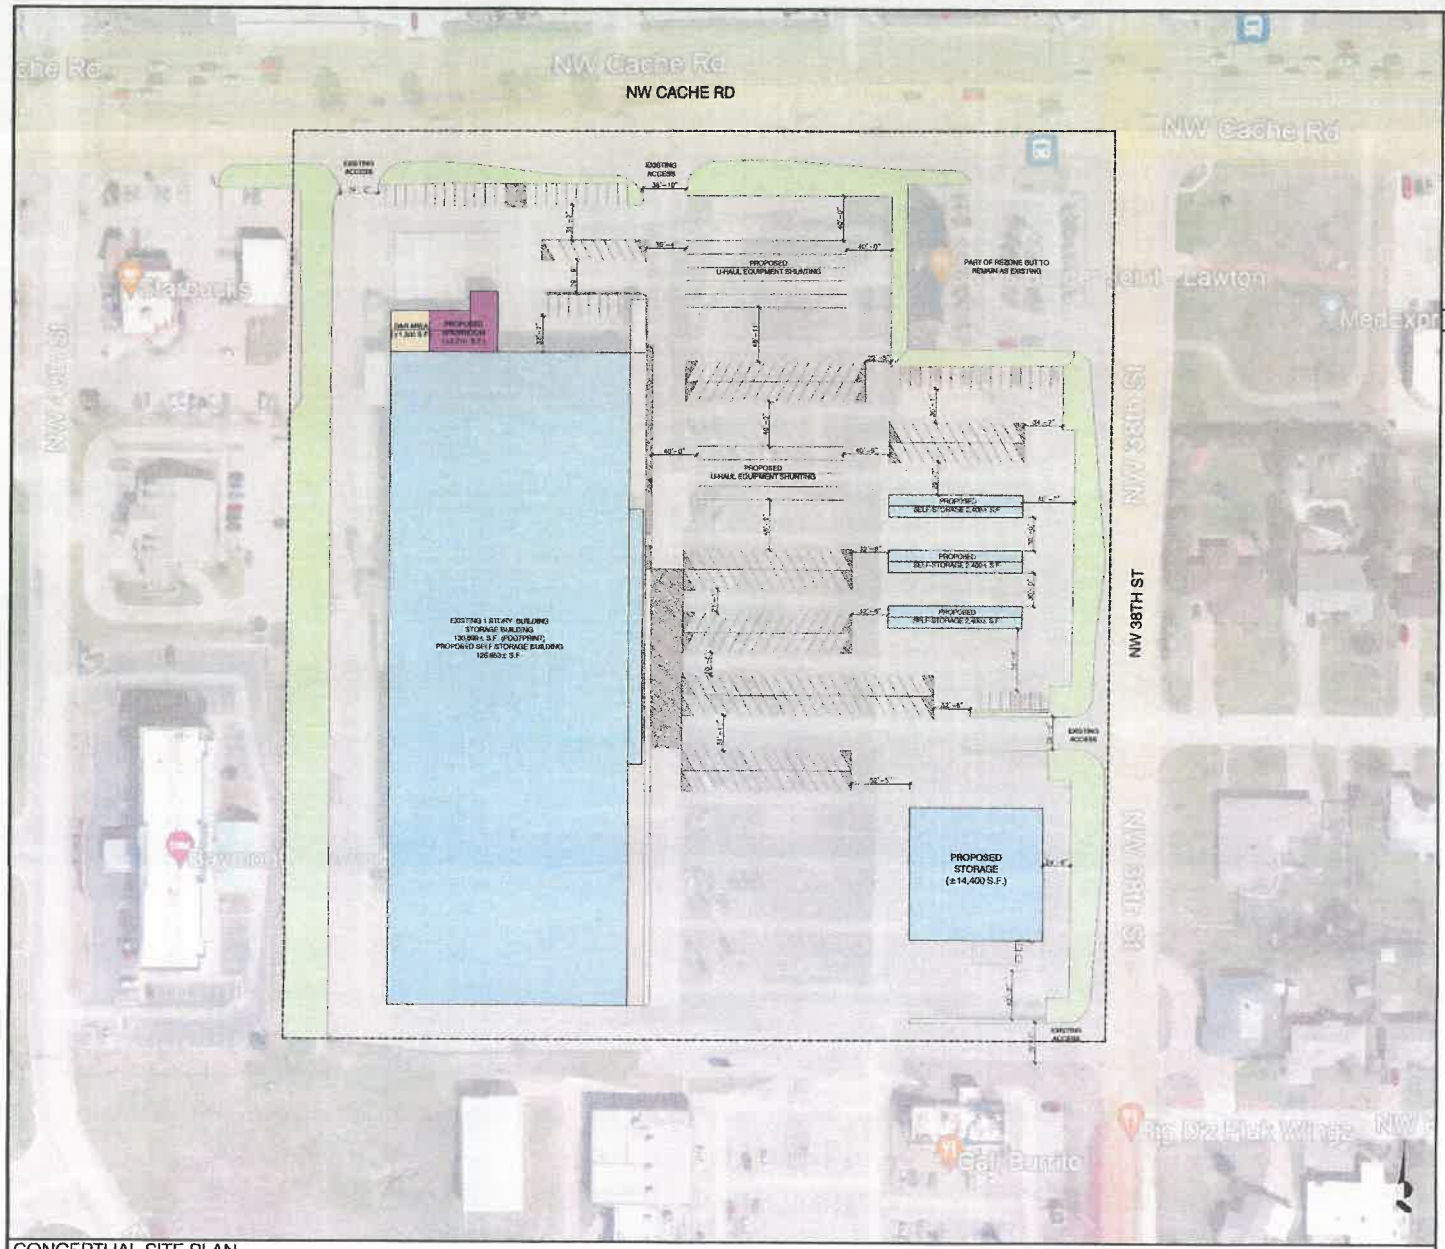

CONCEPTUAL SITE PLAN

SCALE: 1" =50'-0"

AERIAL

SCALE: NTS

ZONING INFORMATION

PROJECT NAME:	U-Haul of Lawton
MUNICIPALITY:	City of Lawton
PROJECT ADDRESS:	1050 NW 38th St, Lawton, OK
ACRE:	+/- 11.97 ac
ZONE:	C3 (Planned Community Shopping)
PROPOSED USES:	Self-Storage, Truck & Trailer Share

- CONCEPTUAL -

PRELIMINARY DOCUMENTS, NOT FOR CONSTRUCTION, FOR INFORMATION ONLY

AMERCO REAL ESTATE COMPANY

U-Haul of Lawton
1050 NW 38th St
Lawton, OK

Conceptual Site Plan

st
pb
11-11-21

SP1