APPROVED AS NOTED
Heith Renschen 11/27/2023-1:15:12 PM

PAVING NOTES

1. PAVING DIMENSIONS ARE TO THE BACK OF CURB.
2. DEPRESS STREET CURBS AT WHEELCHAIR RAMPS.
3. CONSTRUCT SIDEWALK AND TYPE "A" RAMPS IN ACCORDANCE WITH A.D.A. STANDARDS AND THE CITY OF LAWTON CONSTRUCTION SPECIFICATIONS AND PLANS.
4. MARK CURB FOR WATER SERVICE CROSSING WITH "W".
5. IF PI>25 SEE CITY OF LAWTON STANDARD DETAILS – SUBDIVISION STREET FOR PAVING DETAIL.

Location Map
SCALE: 1"=2000'

GRAPHIC SCALE
50 0 25 50 100
(IN FEET)
1 inch = 50 ft.

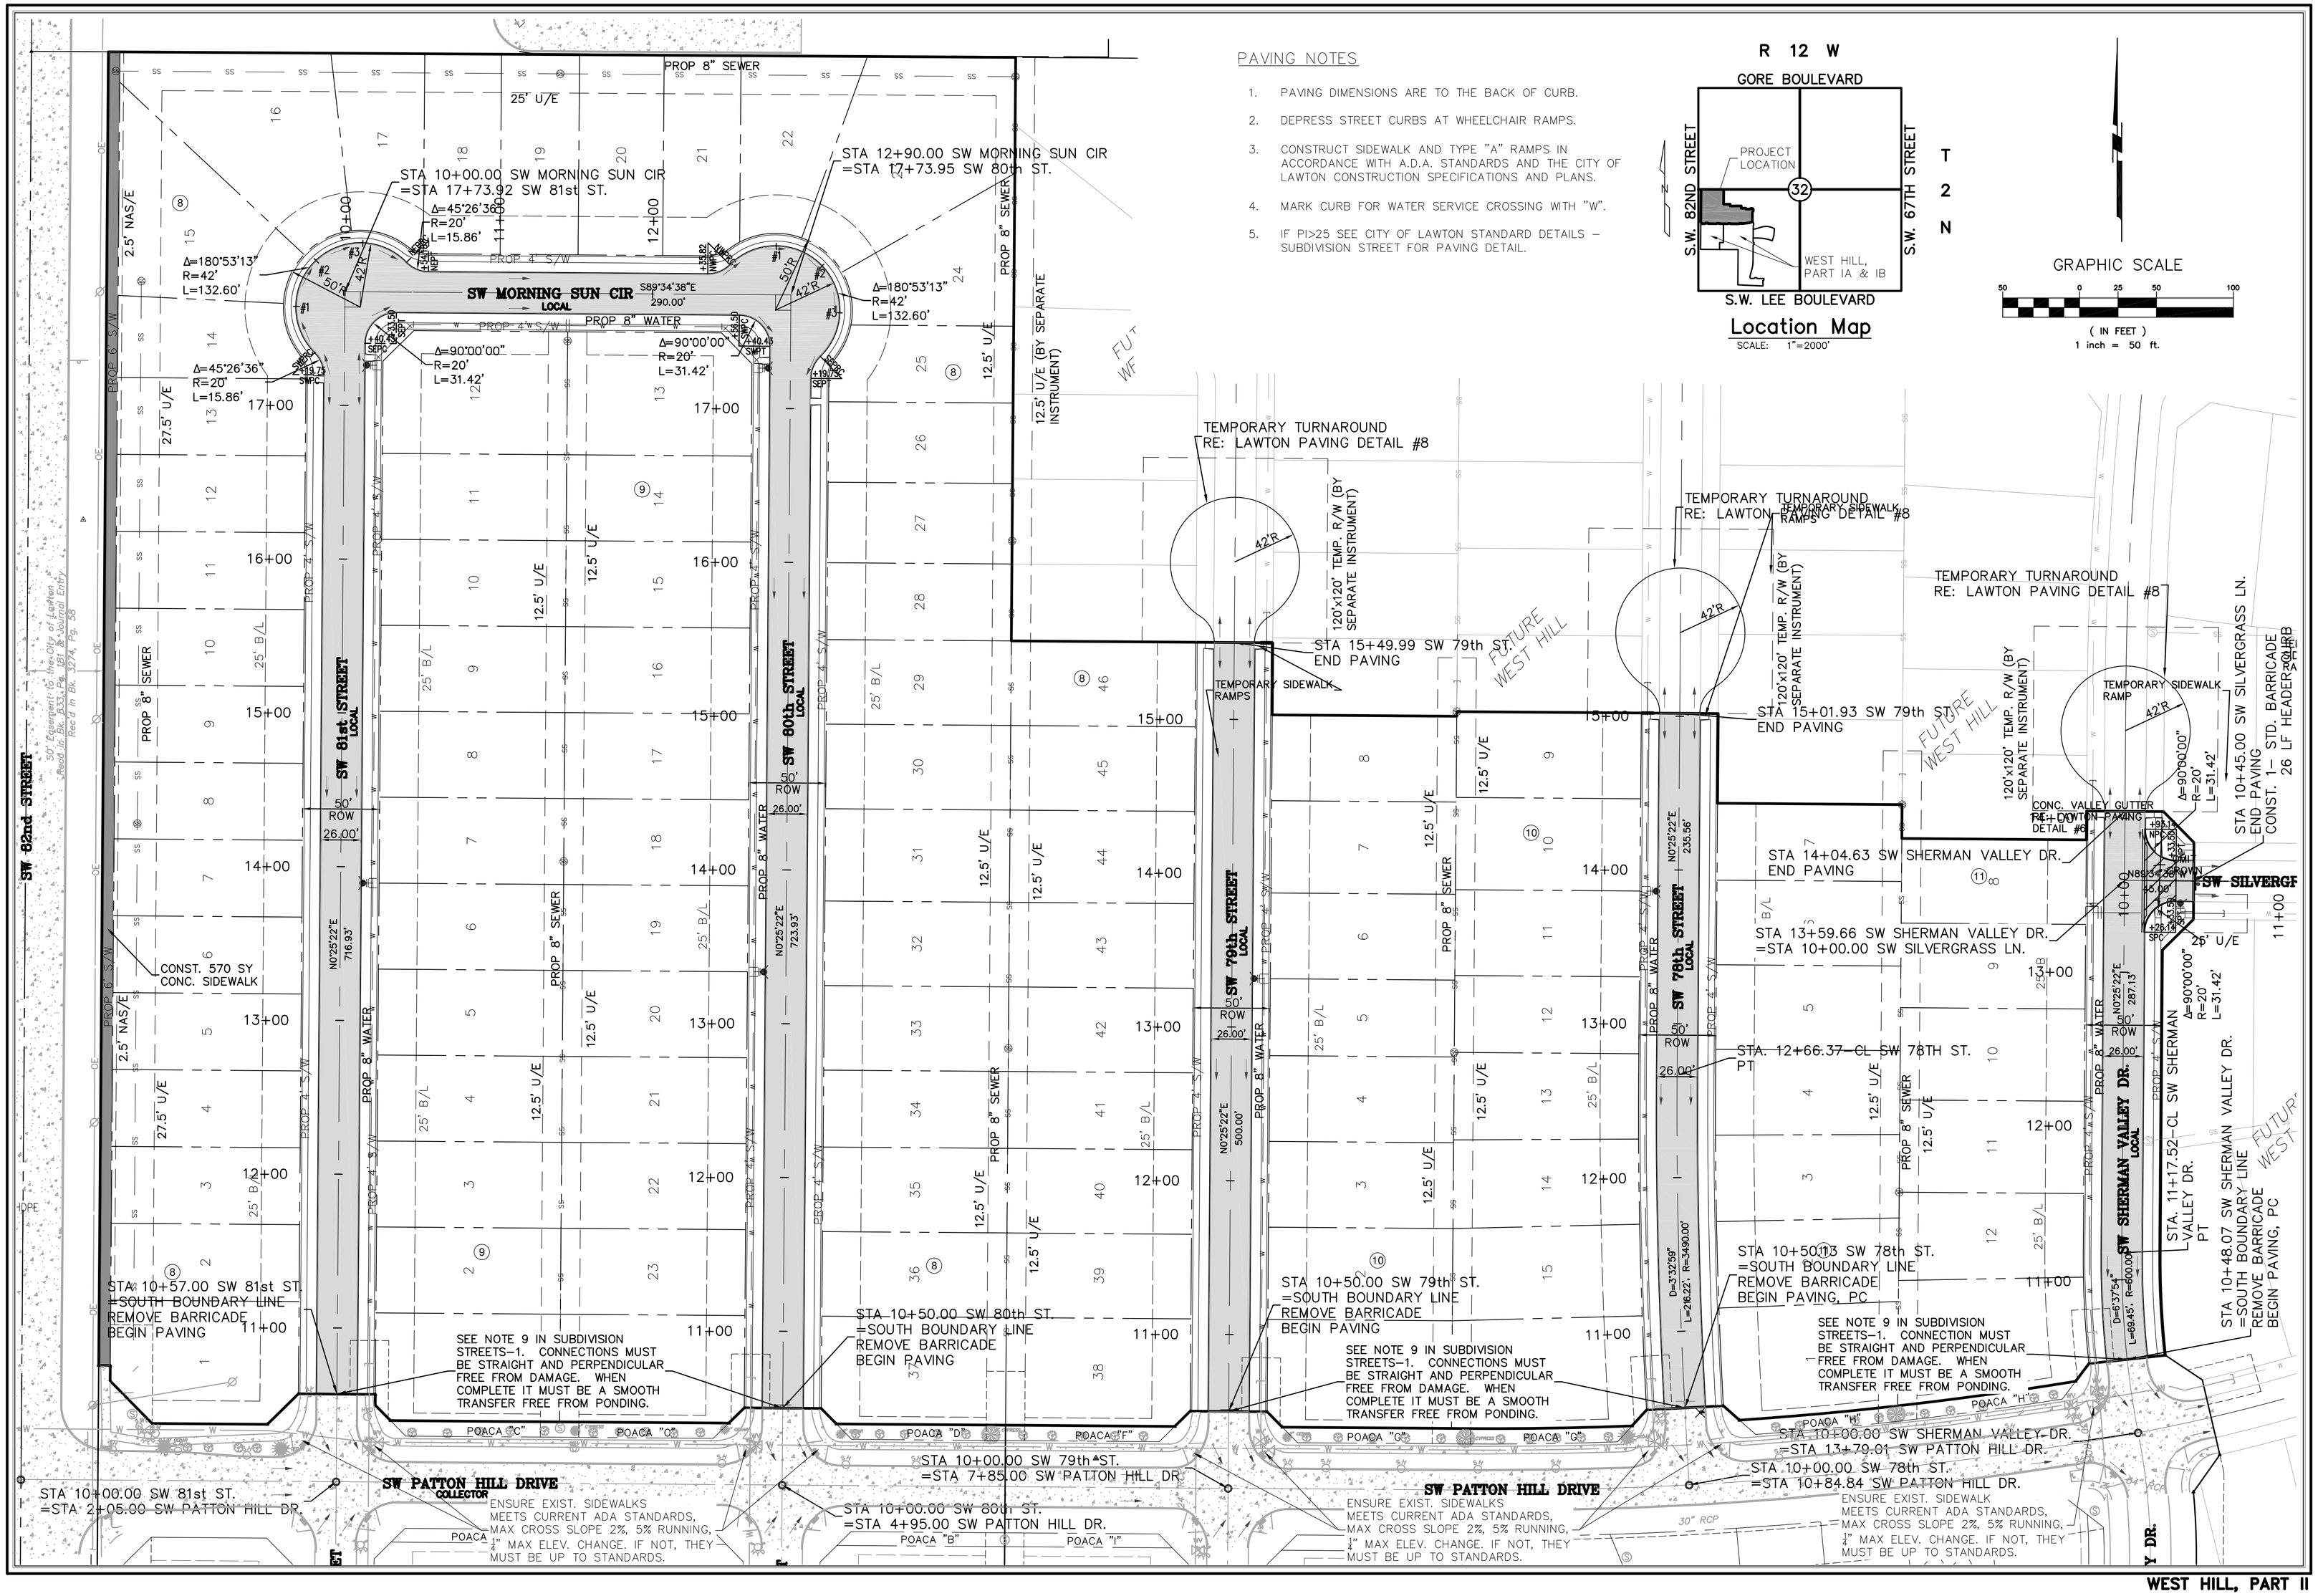

Arc Engineering Consultants, LLC
CIVIL ENGINEERING
135 DEER CREEK ROAD
PHONE (405) 509-0212
LAND PLANNING
EDMOND, OK 73012
FAX (405) 562-8648
CERTIFICATE OF AUTHORIZATION NO. 6290 EXP. 6/30/24
ENGINEERING CONSULTANTS

WEST HILL, PART II

SW 82nd ST. & SW LEE BLVD.
LAWTON, COMANCHE CO., OKLAHOMA

PUBLIC PAVING GENERAL LAYOUT

REVISIONS		
NO.	DESCRIPTION	DATE

DRAWN BY: SDR
CHECKED BY: SDR
APPROVED BY: SDR

PROJECT NUMBER: 23-011
DATE: 11-02-23
SCALE: (HORIZ.) 1"=50' (VERT.) N/A

SHEET NUMBER
10 of 39